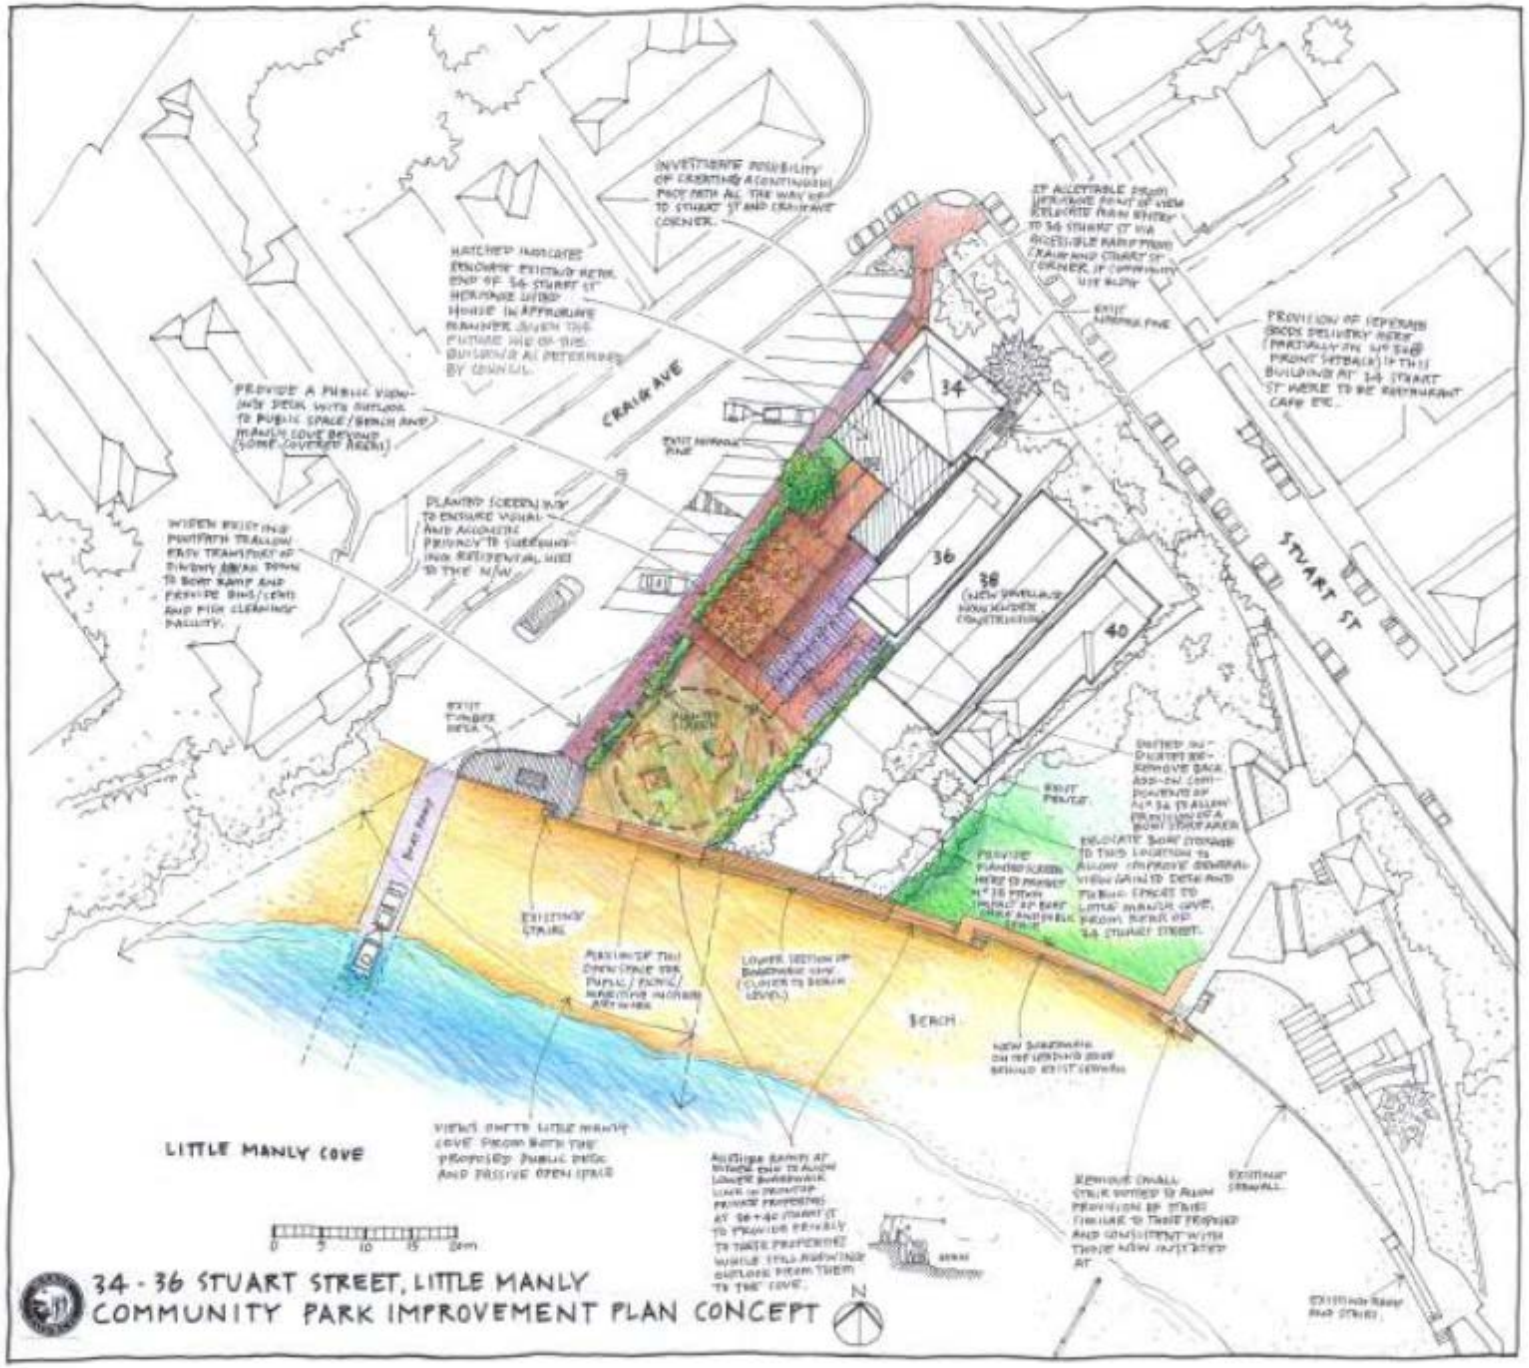

34 - 36 STUART STREET, LITTLE MANLY
COMMUNITY PARK IMPROVEMENT PLAN CONCEPT